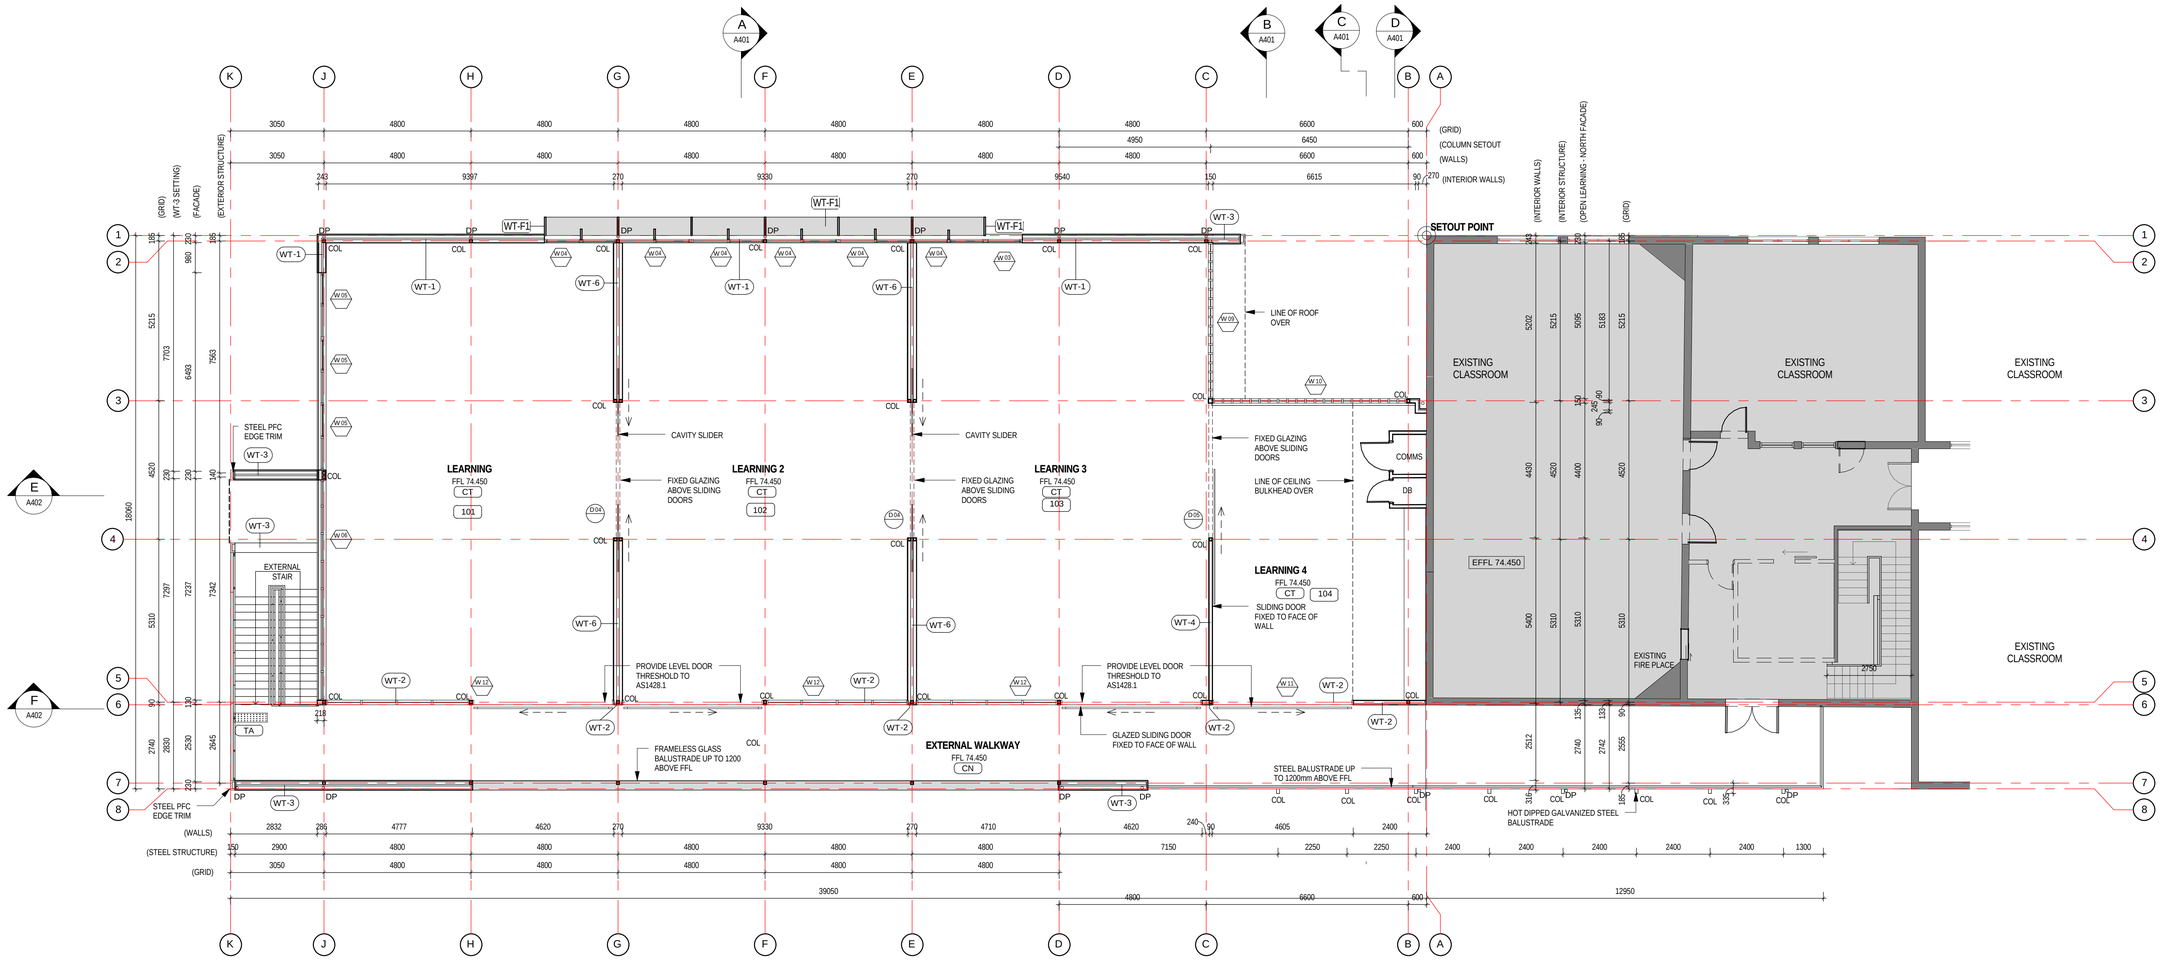

Wall Linings and Finishes Legend

		Specification Section
AN	Anodised finish	- -
CL	(External) cladding	07.400
FIN	Fin, acoustic	08.800
GL	Glass	08.800
PA	Paint finish	09.900
PB	Plasterboard	09.25
PC	Powdercoat finish	- -
WL	(Internal) wall lining	06.000 07.400
WT	Wall tile	09.300
R	Render	- -
BK	Blockwork	04.200
FC	FC/CFC Cladding	

Refer to specification for details of wall lining types and wall finishes.

Wall Substrates Legend

	Specification Section
Concrete. Refer to structural drawings for details.	03.000
Timber stud partition	06.000
Blockwork wall.	

Building Setout Notes

Arrange for building setout to be carried out by a licensed land surveyor.

Building setout should include verification of all setout points and offset dimensions to existing buildings.

Before starting work on site, submit setout to the superintendent for approval.

All dimensions are structural domension.

Floor Materials and Finishes Legend

		Specification Section
CT	Carpet tile	09.690
CN	Concrete finish	03.000
DK	Decking	06.000
FM	Floor mat	12.690
FT	Floor tiles	09.300
RF	Resilient flooring	09.650
SF	Steel finish	05.100
TA	Tactile indicators	02.770
VS	Vinyl	
PAV	Paving	

Refer to specification for details on all materials and finishes.

Floor Plan Legend

		Specification Section
123	Room Number	
ROOM NAME	Room Name	
D1 / 000	New Door, top line denotes door number, bottom line denotes room number.	08.200
W1 / 000	New Window, top line denotes window number, bottom line denotes room number.	08.500 08.610
FSL 10.000	Finished Slab Level	- -
PR	Precast concrete	03.400
COL	Column. Refer to structural drawings for details.	- -
DP	Downpipe	07.450 07.600
SP	Sewer pipework	- -

Refer to specification for details on all materials and finishes.

©architectus Melbourne 2009

Architectus Melbourne Pty Ltd is the owner of the copyright subsisting in these drawings, plans, designs and specifications. They must not be used, reproduced or copied, in whole or in part, nor may the information, ideas and concepts therein contained (which are confidential to Architectus Melbourne Pty Ltd) be disclosed to any person without the prior written consent of that company.

Do not scale drawings.
Verify all dimensions on site

C:\Melbourne Schools\Kew\Kew Primary School - JDC.rvt

issue	amendment	date
A	Issue for Client Review	08.07.09
B	Issue for Consultant Coordination	22.07.09
C	Issue for Consultant Coordination	29.07.09
D	Issue for Consultant Coordination	03.08.09
E	Issue for Review	05.08.09
F	Issue for Sign Off	10.08.09

issue	amendment	date

General Notes

Confirm dimensions on site prior to commencing any part of the works.

Dimensions are in millimetres.

Read drawings in conjunction with specifications, other consultants drawings, subcontractors and shop drawings.

Notify the Superintendent of any discrepancy, error or omission found in the documents before starting work.

Refer to specification for details on all materials and finishes.

All dimensions are structural

structural civil consultant	Walbridge and Gilbert
electrical mechanical hydraulics fire services consultant	SEMF
building surveyor	McKenzie Group
quantity surveyor	Newton Kerr and Partners
landscape architect	N/A
acoustic consultant	N/A
environmental consultant	N/A
land surveyor	N/A

architectus™

Architectus Melbourne
Level 7 250 Victoria Parade POBox 338
East Melbourne Vic 3002 Australia
T 61 3 9429 5733 F 61 3 9429 8480
melbourne@architectus.com.au
www.architectus.com.au

Auckland
Brisbane
Melbourne
Shanghai
Sydney

ABN 69 990 661 461

checked	JC	scale	1 : 100 @ A1
drawn	AD/MM	project no	09072

SIGN OFF

project
KEW PRIMARY SCHOOL

drawing
Level 1 Plan

status	drawing no.	issue
	A102	**F**

10/08/2009 6:42:02 PM